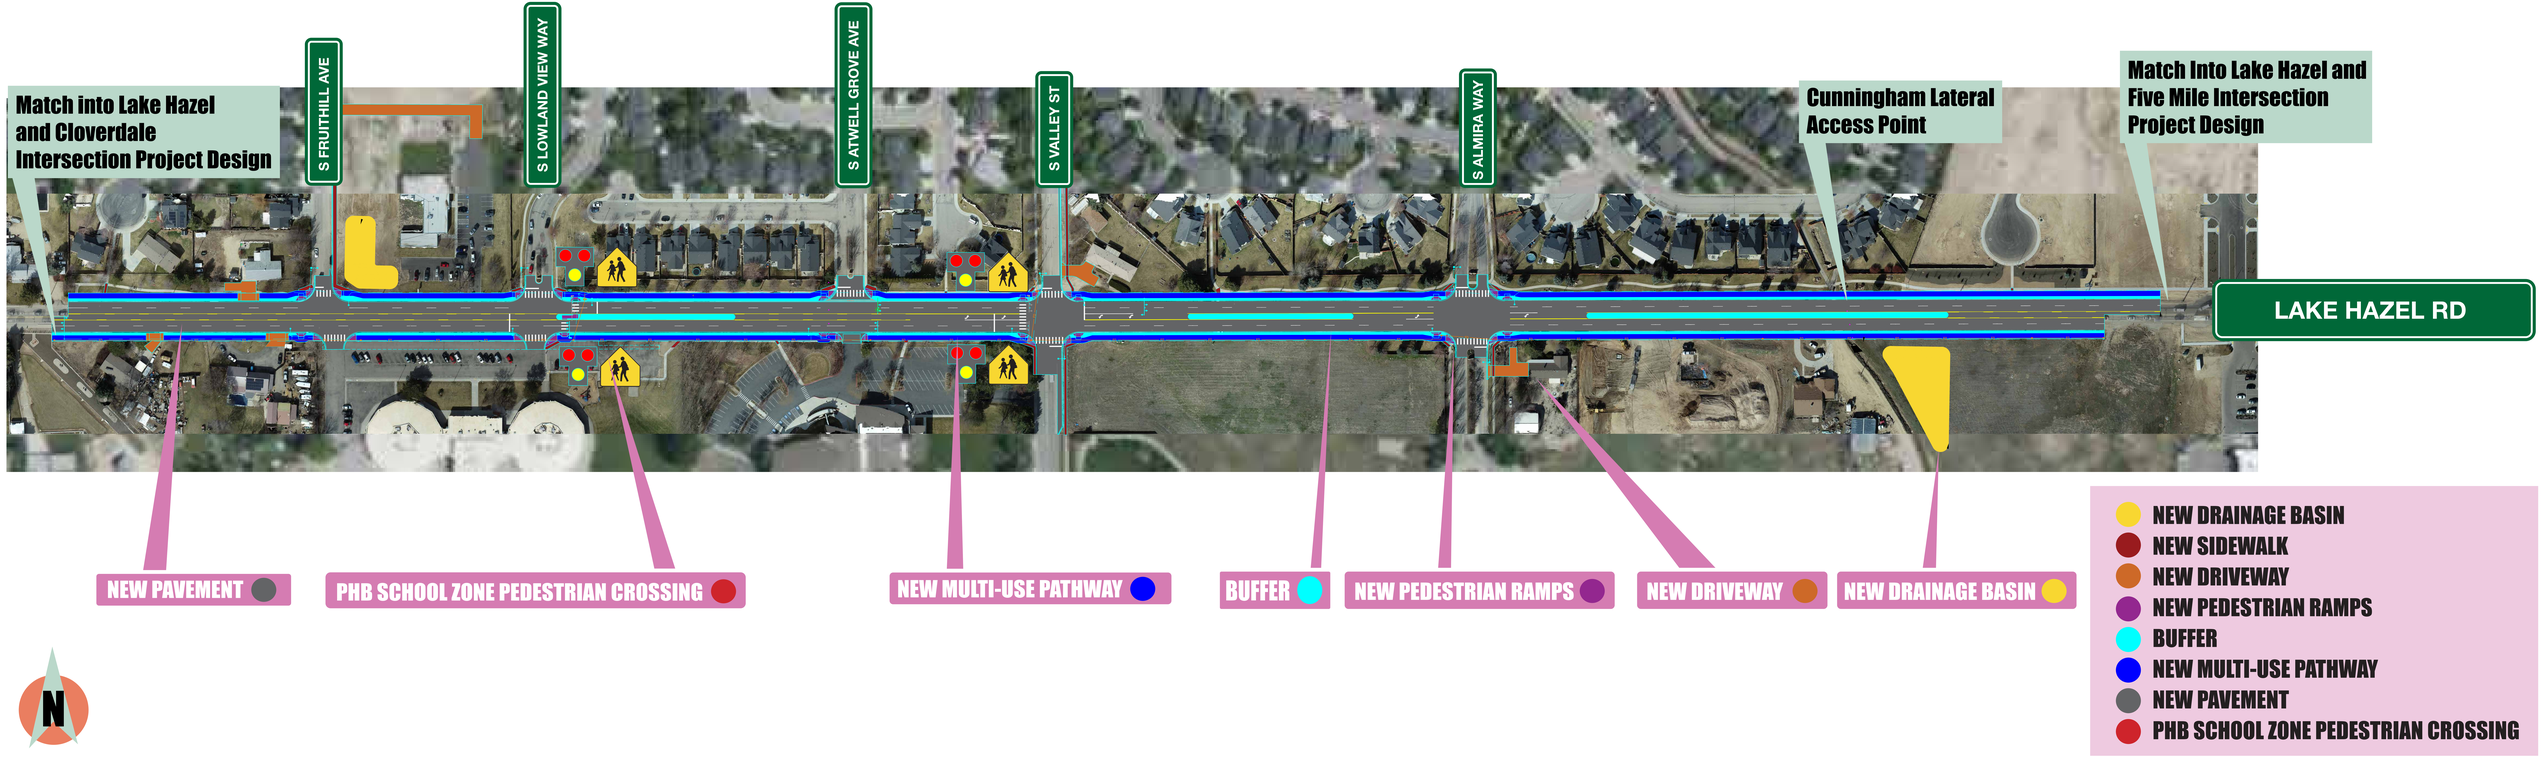
Match into Lake Hazel and Cloverdale Intersection Project Design
S FRUITHILL AVE
S LOWLAND VIEW WAY
S ATWELL GROVE AVE
S VALLEY ST
S ALMIRA WAY
Cunningham Lateral Access Point
Match Into Lake Hazel and Five Mile Intersection Project Design
LAKE HAZEL RD
NEW PAVEMENT
PHB SCHOOL ZONE PEDESTRIAN CROSSING
NEW MULTI-USE PATHWAY
BUFFER
NEW PEDESTRIAN RAMPS
NEW DRIVEWAY
NEW DRAINAGE BASIN
NEW DRAINAGE BASIN
NEW SIDEWALK
NEW DRIVEWAY
NEW PEDESTRIAN RAMPS
BUFFER
NEW MULTI-USE PATHWAY
NEW PAVEMENT
PHB SCHOOL ZONE PEDESTRIAN CROSSING
N